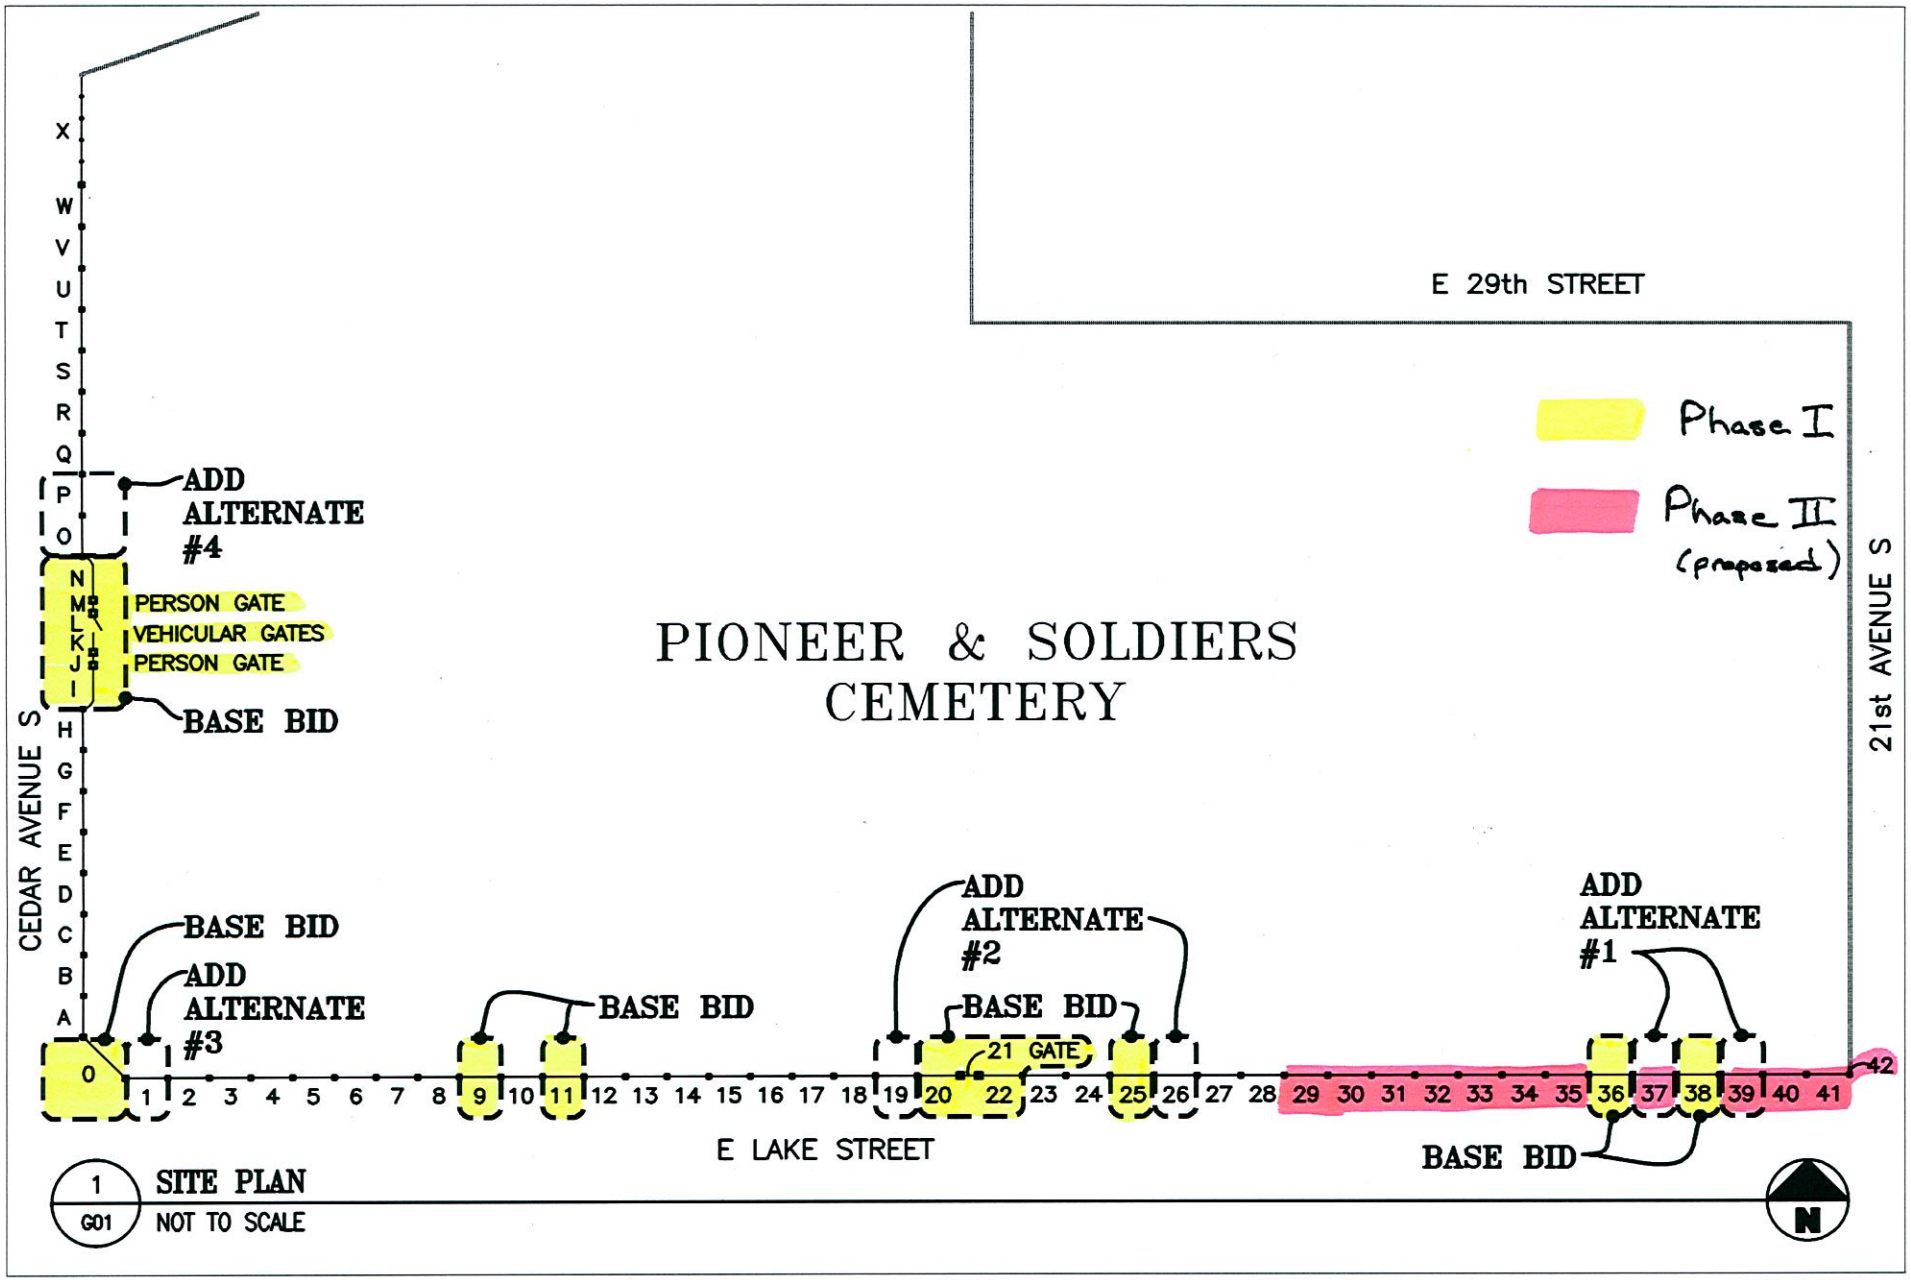

1 / G01 SITE PLAN
NOT TO SCALE

miller dunwiddie
ARCHITECTURE

123 North Third Street Suite 104
Minneapolis MN 55401-1657
www.millerdunwiddie.com
p 612-337-0000 f 612-337-0031

PROJECT:
Pioneers & Soldiers Cemetery: Fence Restoration
MINNEAPOLIS, MINNESOTA

SITE PLAN

COMM. NO.:	MPW1001
DATE:	06-1-2010
DRAWN:	JMT
CHECKED:	LJF

© 2010 Miller Dunwiddie Architecture, Inc.

DRAWING NUMBER:
G01