8/26/2011 12:28:13 PM

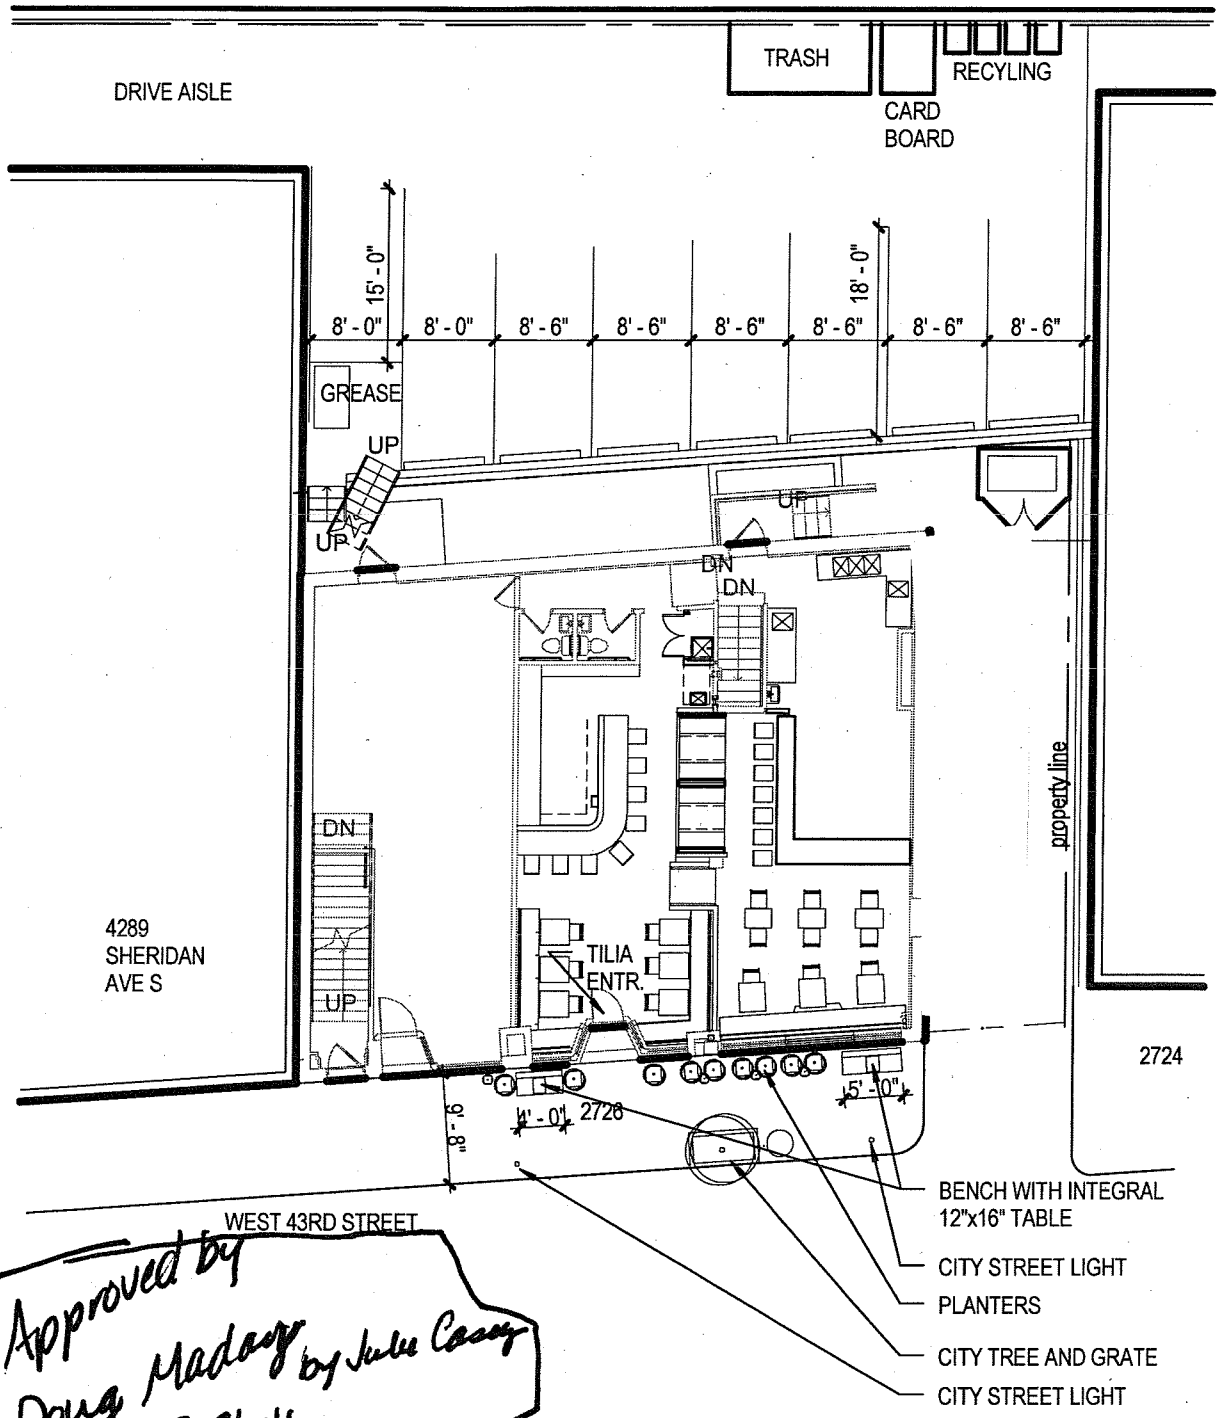

Approved by Doug Madsen by Jake Casey 8-31-11

Scale 1/16" = 1'-0"

Attachment No.
to
Dated:

DLR Group
Architecture Engineering Planning Interiors

© 2010, DLR Group inc., a Minnesota corporation, ALL RIGHTS RESERVED

SK4

40-1039-00
08-09-11

TILIA SIDEWALK CAFE SITE PLAN
2726 West 43rd Street
MINNEAPOLIS, MN