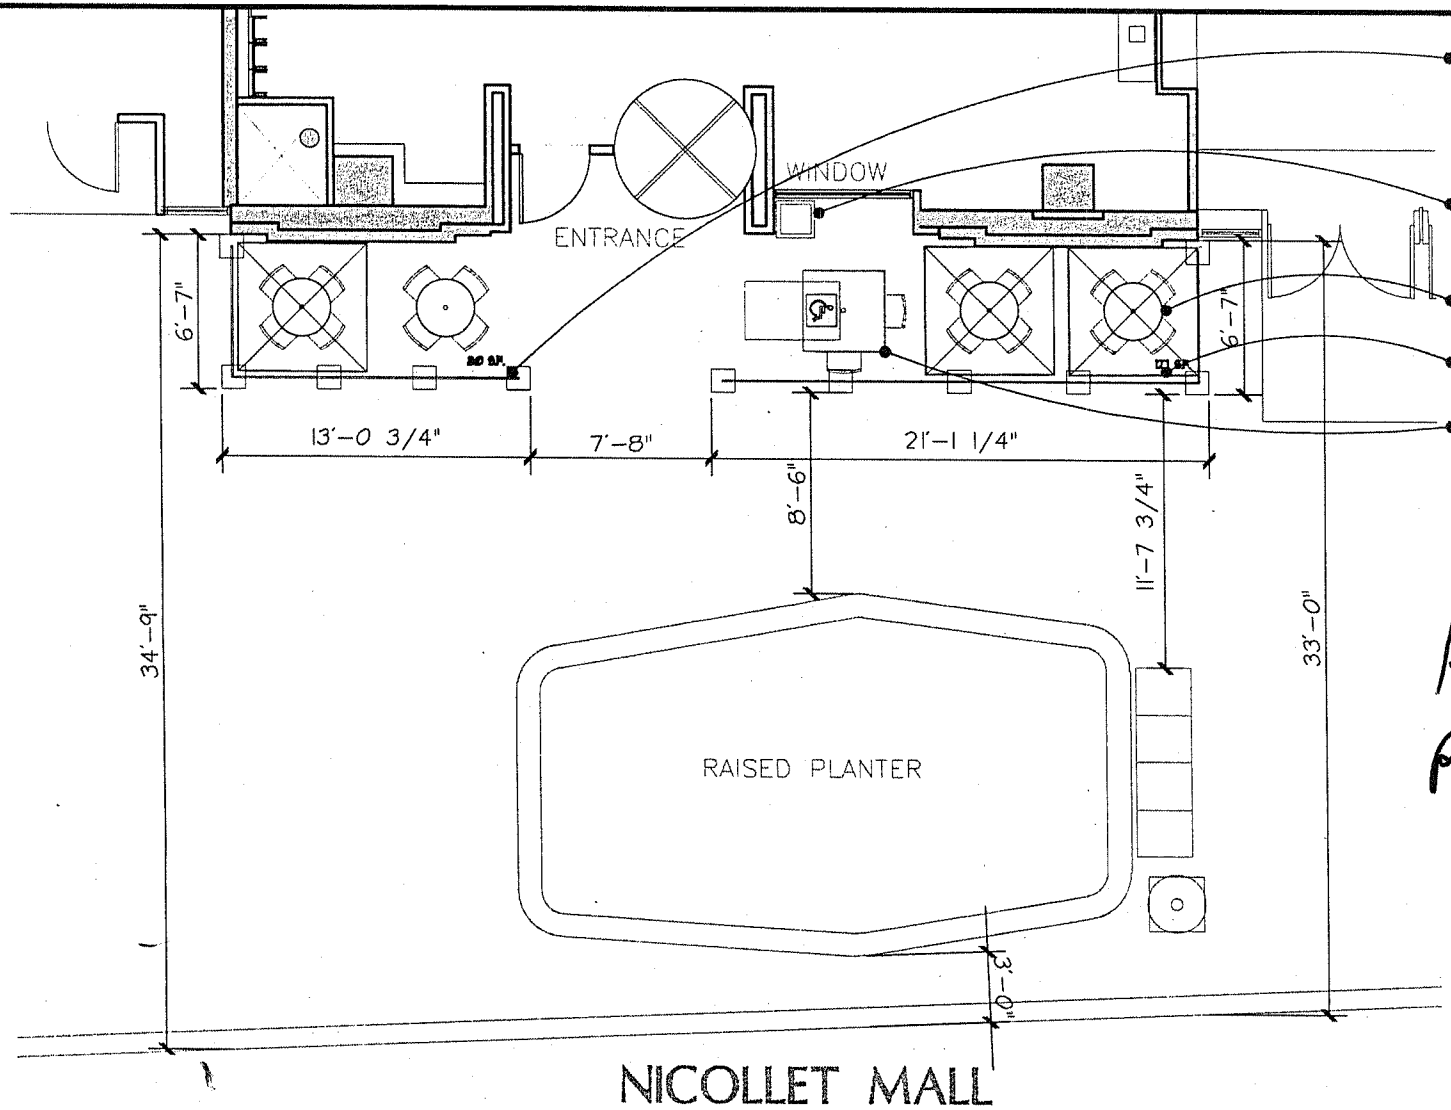

Approved per Doug Madsen 9-14-11 SAC

1 SCP SIDEWALK CAFE PLAN

1/8" = 1'-0"

WIEKUS ARCHITECTS, INC

PROJECT LOCATION:
555 NICOLLET MALL SUITE 161
MINNEAPOLIS, MN 55402

STORE: #1279
DATE: 09/01/11

STORE MANAGER
FRED MACALUS III
651.270.3998

CARIBOU COFFEE COMPANY, INC.
3900 LAKEBREEZE DRIVE
BROOKLYN CENTER, MN
763-592-2402

Caribou COFFEE™