Appendix A

Figure, Sheets and Plans

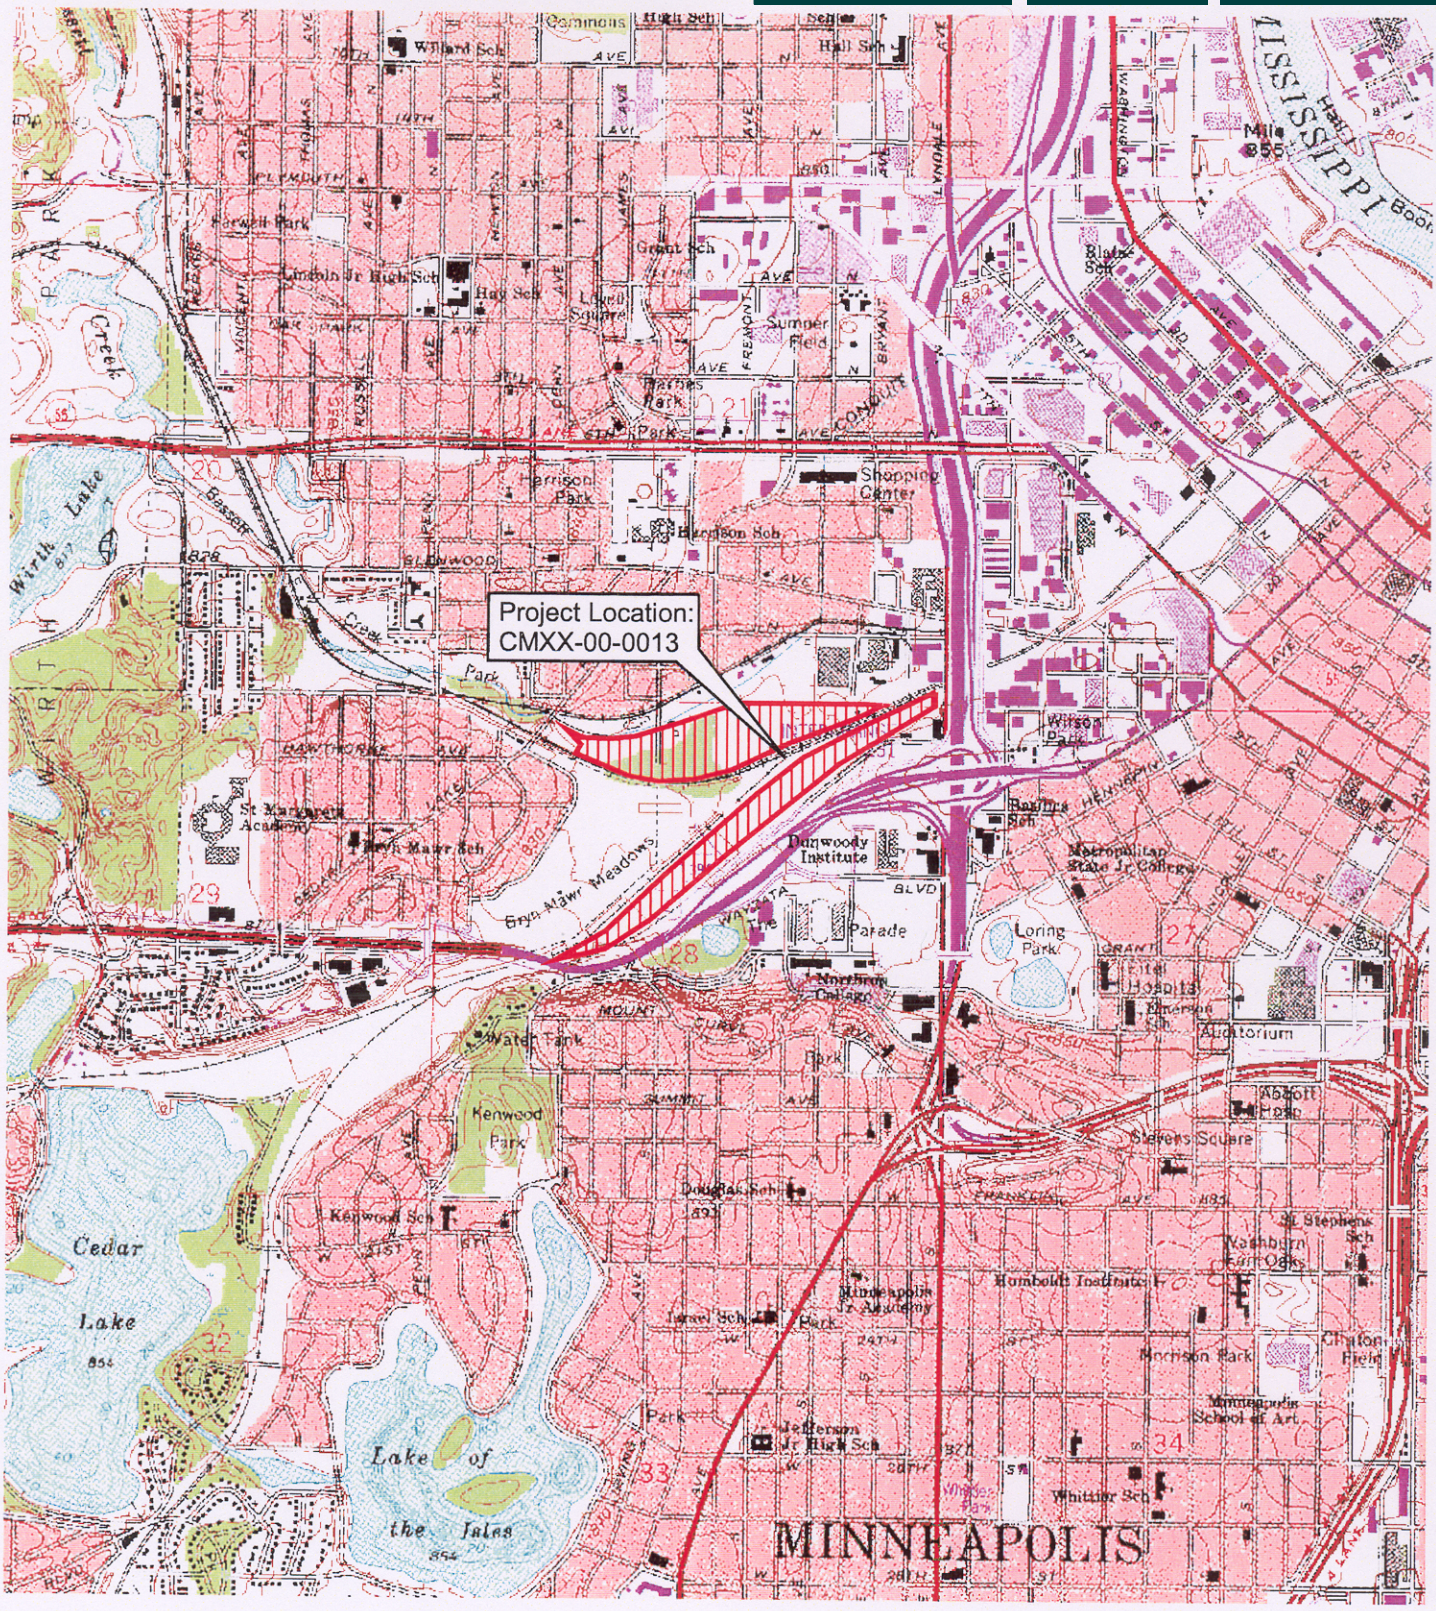

BRAUN INTERTEC

Site Location Map
City of Minneapolis Impound Lot/
Former Irving Avenue Dump Site/
Linden Yard Area
MCDA - Minneapolis, Minnesota

DRAWN BY: BJB	Date: 3/8/00
APP'D BY: CM	Date: 3/8/00
JOB NO. CMXX-00-0013	
FILE: i:/temp/site_loc/minneapolis.apr	
SCALE: 1:24,000 1 in = 2000 Feet	FIGURE NO. 1

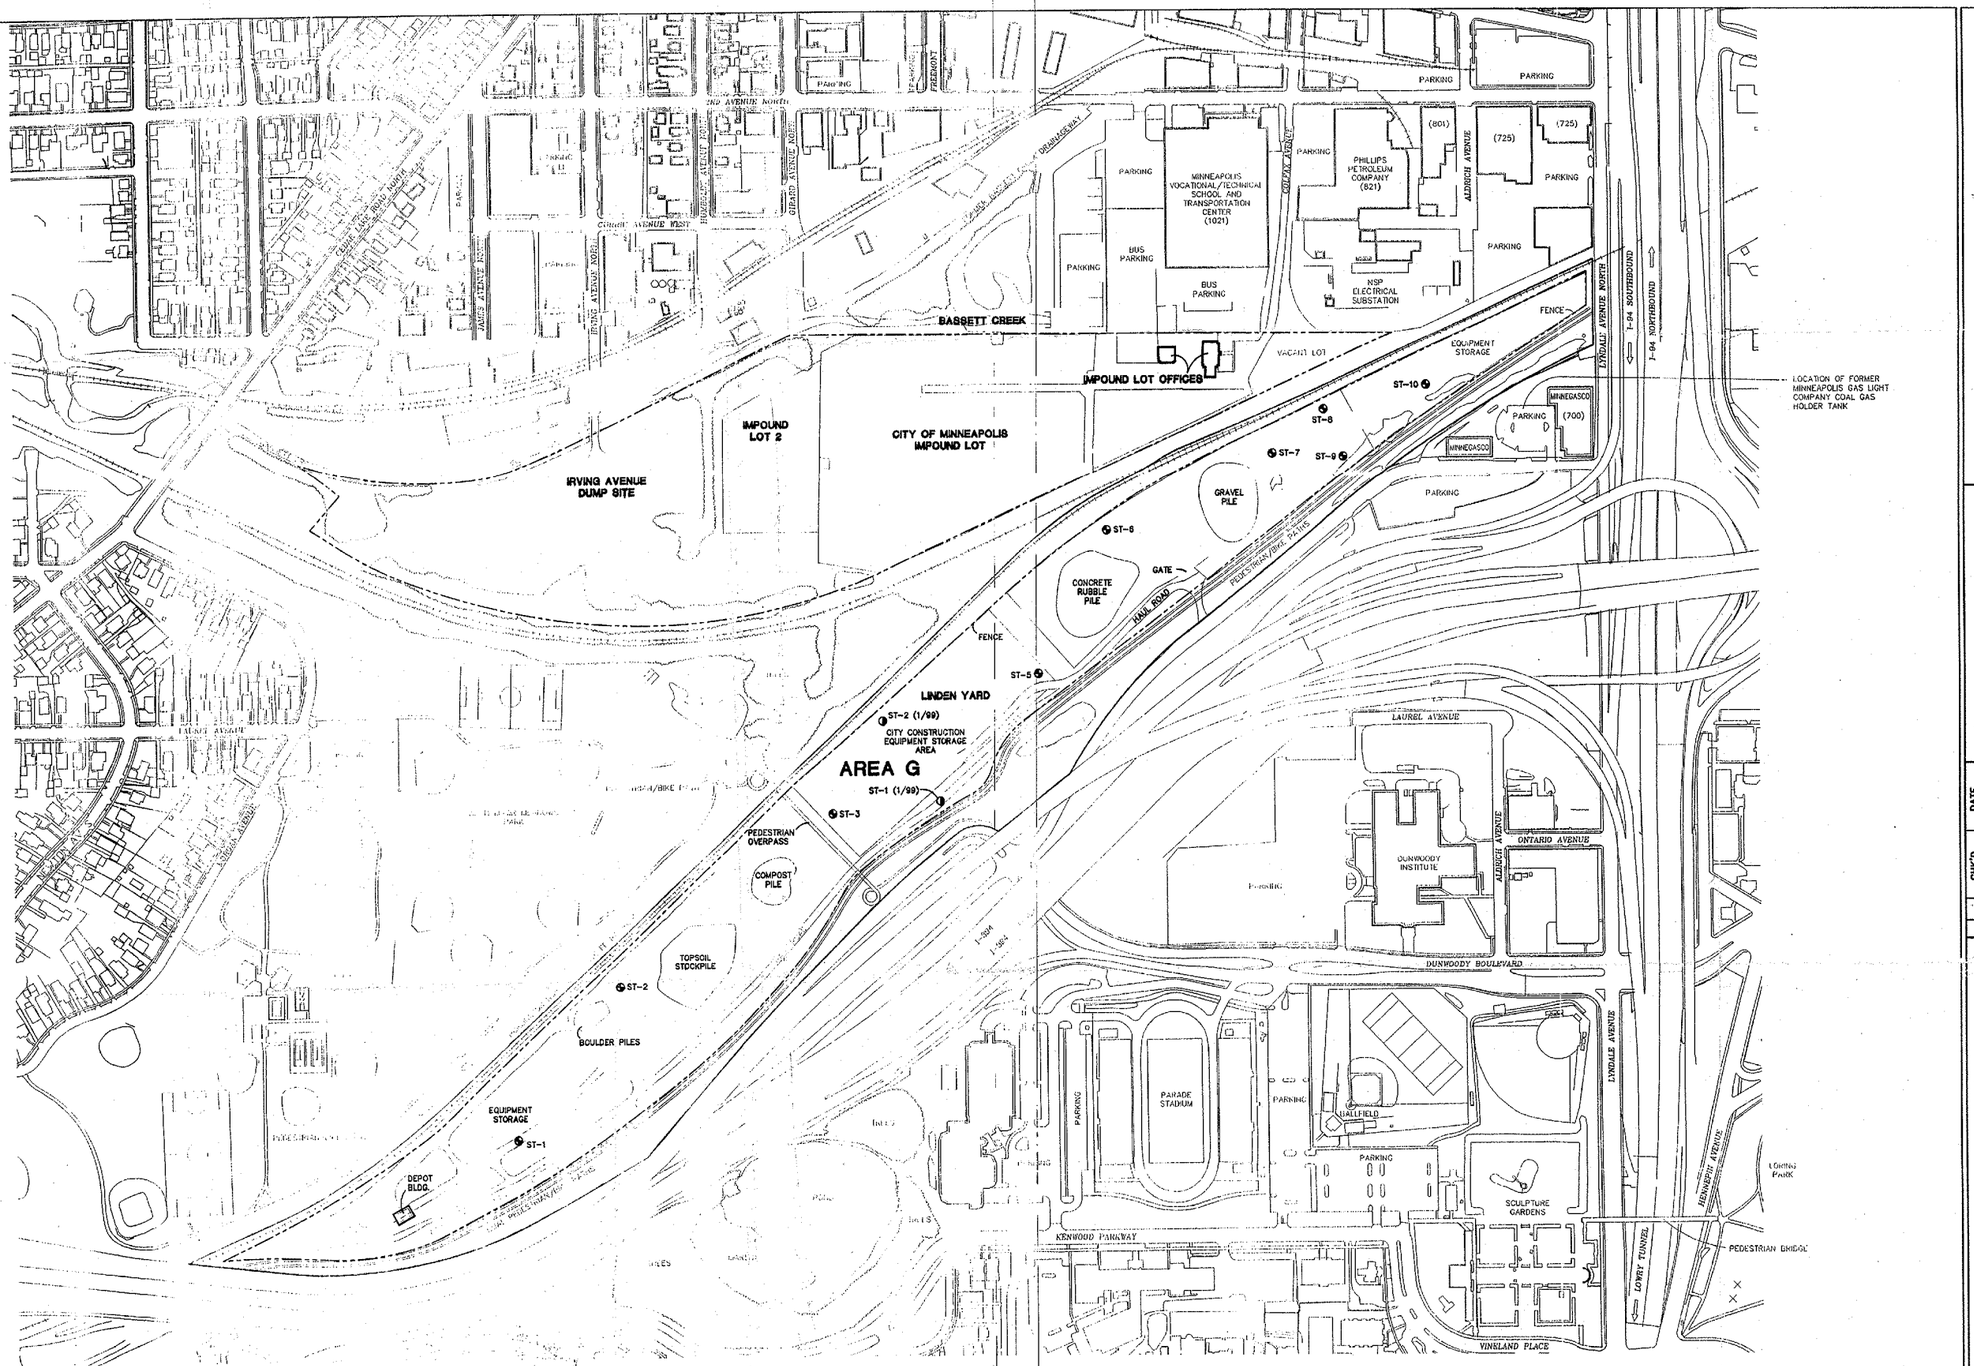

- BRAUN SOIL BORING (6/98)
- BRAUN SOIL BORING (1/99)
- APPROXIMATE BOUNDARY OF IMPOUND LOT/FORMER IRVING AVENUE DUMP/ LINDEN YARD SITE

NOTE: ALL SOIL BORING LOCATIONS ARE APPROXIMATE.

BRAUN INTERTEC

Engineers and Scientists Serving the Built and Natural Environments

REVISIONS	CHK'D	DATE

SITE MAP AND APPROXIMATE LOCATION OF LINDEN YARD SOIL BORINGS
CITY OF MINNEAPOLIS LINDEN YARD SITE
LIMITED ENVIRONMENTAL AND GEOTECHNICAL DATA REVIEW
MCDA - MINNEAPOLIS, MINNESOTA

JOB NO.	CMXX-00-0013	DRAWN BY: COM	DATE DRAWN: 7-17-98
SCALE:	1"= 200'	DRAWING NO. MXOD0138	SHEET 01 OF

SHEET NO. 1

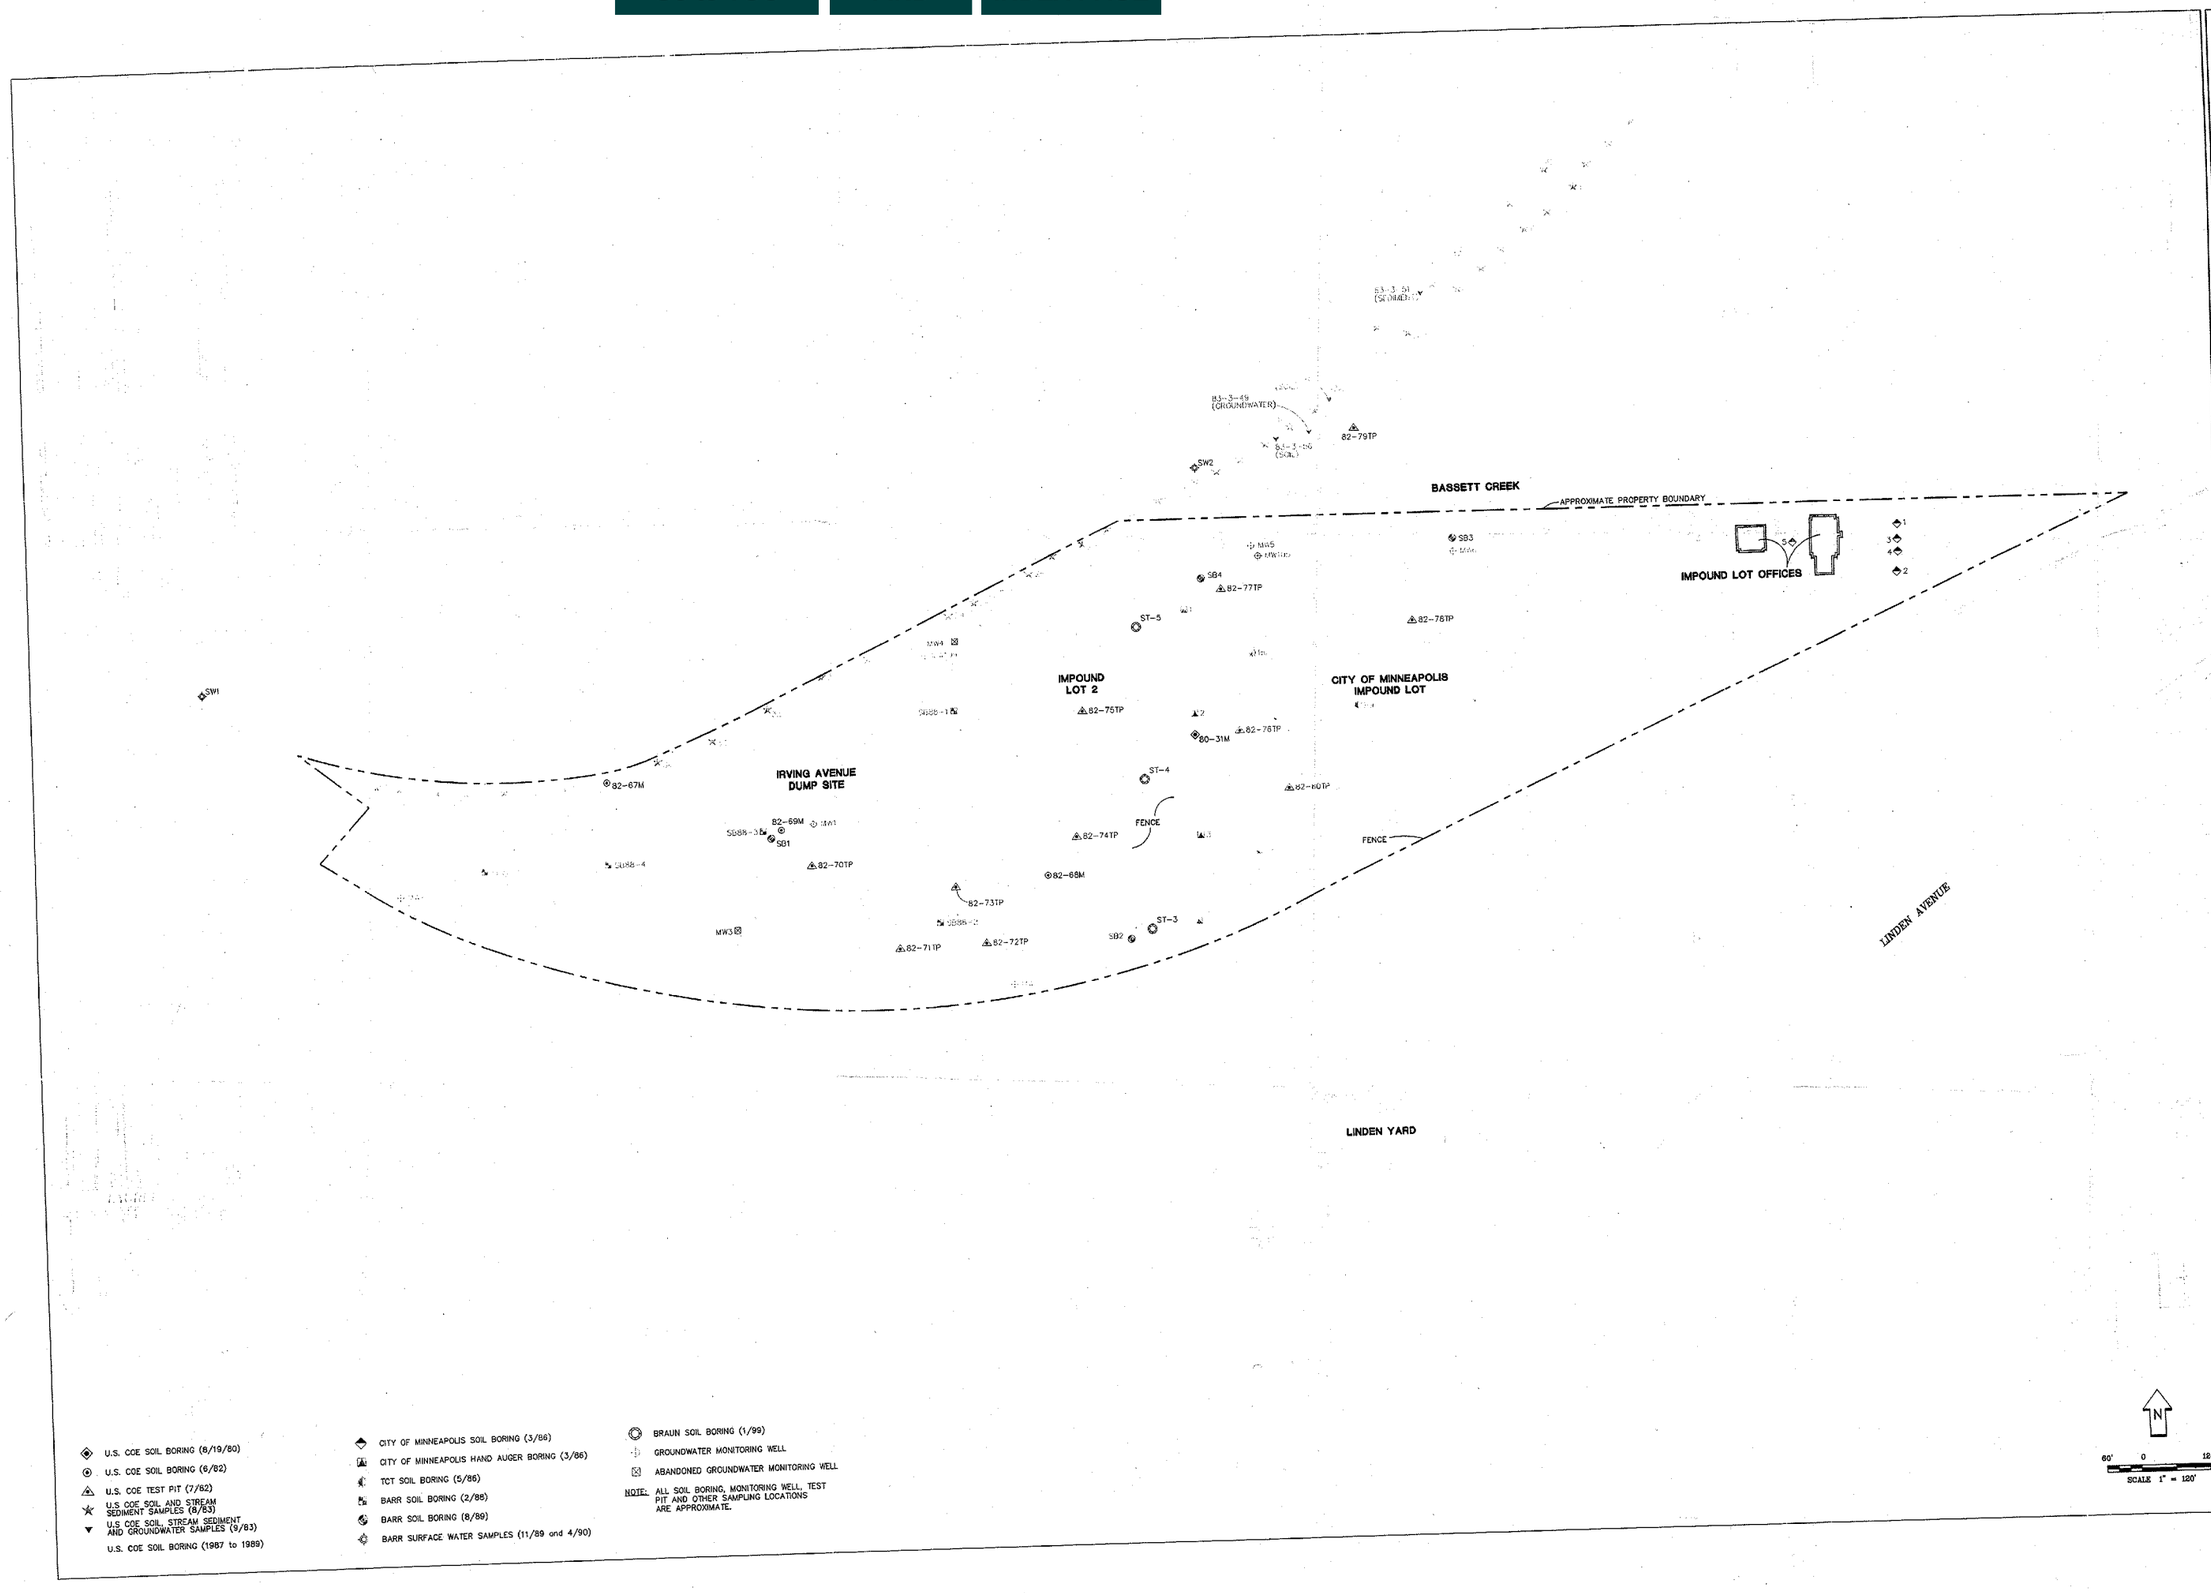

- U.S. COE SOIL BORING (6/19/80)
- U.S. COE SOIL BORING (6/82)
- U.S. COE TEST PIT (7/82)
- U.S. COE SOIL AND STREAM SEDIMENT SAMPLES (8/83)
- U.S. COE SOIL, STREAM SEDIMENT AND GROUNDWATER SAMPLES (9/83)
- U.S. COE SOIL BORING (1987 to 1989)
- CITY OF MINNEAPOLIS SOIL BORING (3/86)
- CITY OF MINNEAPOLIS HAND AUGER BORING (3/86)
- TCT SOIL BORING (5/86)
- BARR SOIL BORING (2/88)
- BARR SOIL BORING (8/89)
- BARR SURFACE WATER SAMPLES (11/89 and 4/90)
- BRAUN SOIL BORING (1/99)
- GROUNDWATER MONITORING WELL
- ABANDONED GROUNDWATER MONITORING WELL

NOTE: ALL SOIL BORING, MONITORING WELL, TEST PIT AND OTHER SAMPLING LOCATIONS ARE APPROXIMATE.

BRAUN INTERTEC

Engineers and Scientists Serving the Built and Natural Environments

REVISIONS	CHK'D	DATE

APPROXIMATE LOCATION OF SOIL BORINGS, MONITORING WELLS AND OTHER SAMPLING LOCATIONS
MINNEAPOLIS IMPOUND LOT - IRVING AVENUE DUMP SITE
LIMITED ENVIRONMENTAL AND GEOTECHNICAL DATA REVIEW
MCDA - MINNEAPOLIS, MINNESOTA

JOB NO. CMXX-00-0013	DRAWN BY: BJB	DATE DRAWN: 3-3-00	
SCALE: 1" = 120'	DRAWING NO. MX00135A	SHEET	OF

SHEET NO. 2

IRVING AVENUE DUMP SITE

TUNNEL SPOILS PILE RELOCATION

MAY 20, 1998

PREPARED BY: MINNEAPOLIS PUBLIC WORKS, SEWER PLANNING & DESIGN DIVISION

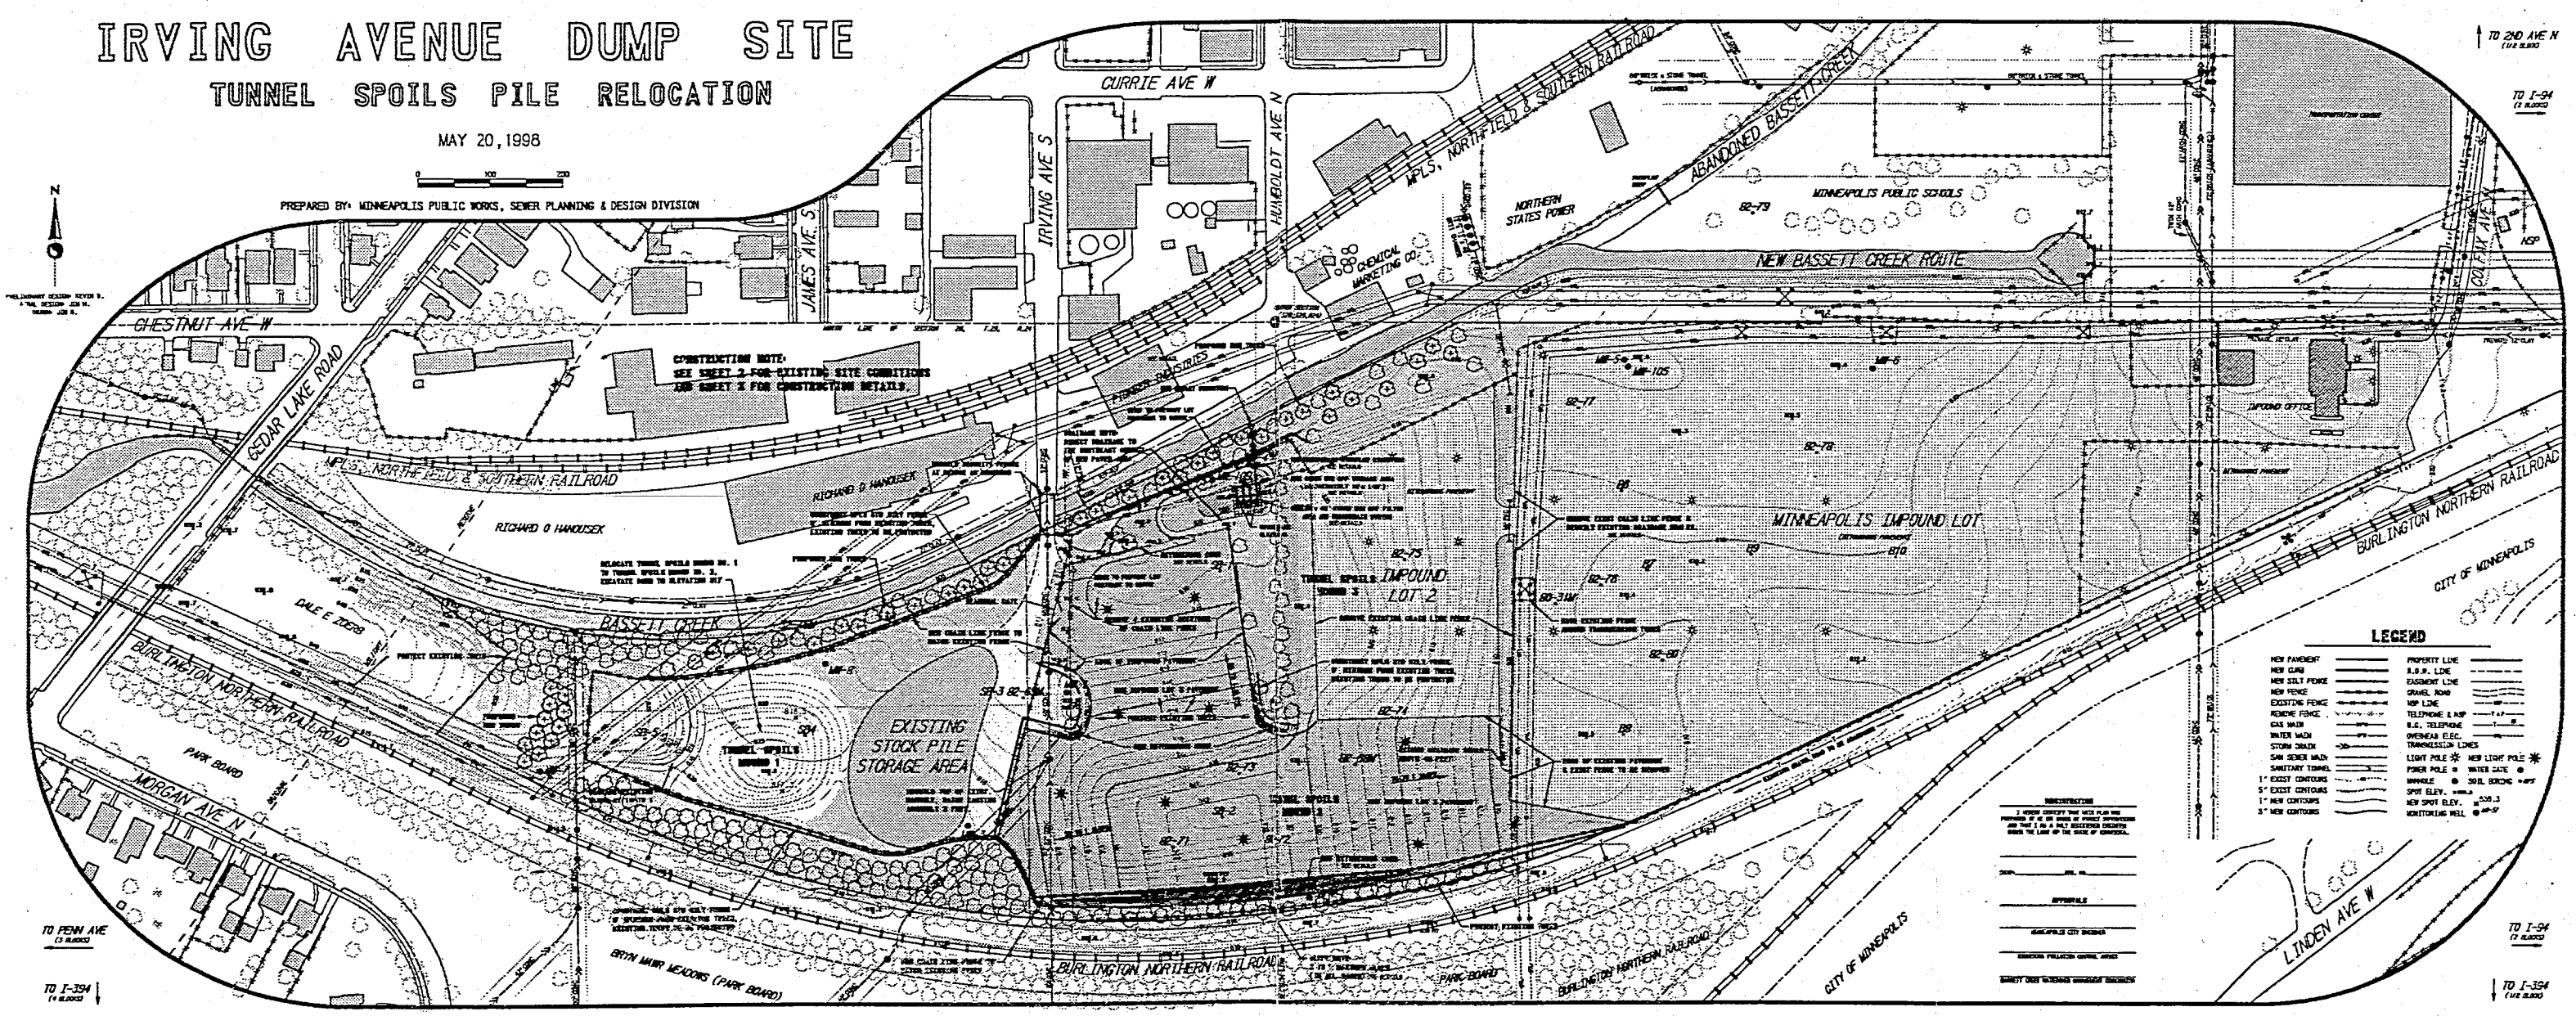

PROPOSED SPOILS PILE RELOCATION PLAN - PD4219 - SHEET 1 OF 3