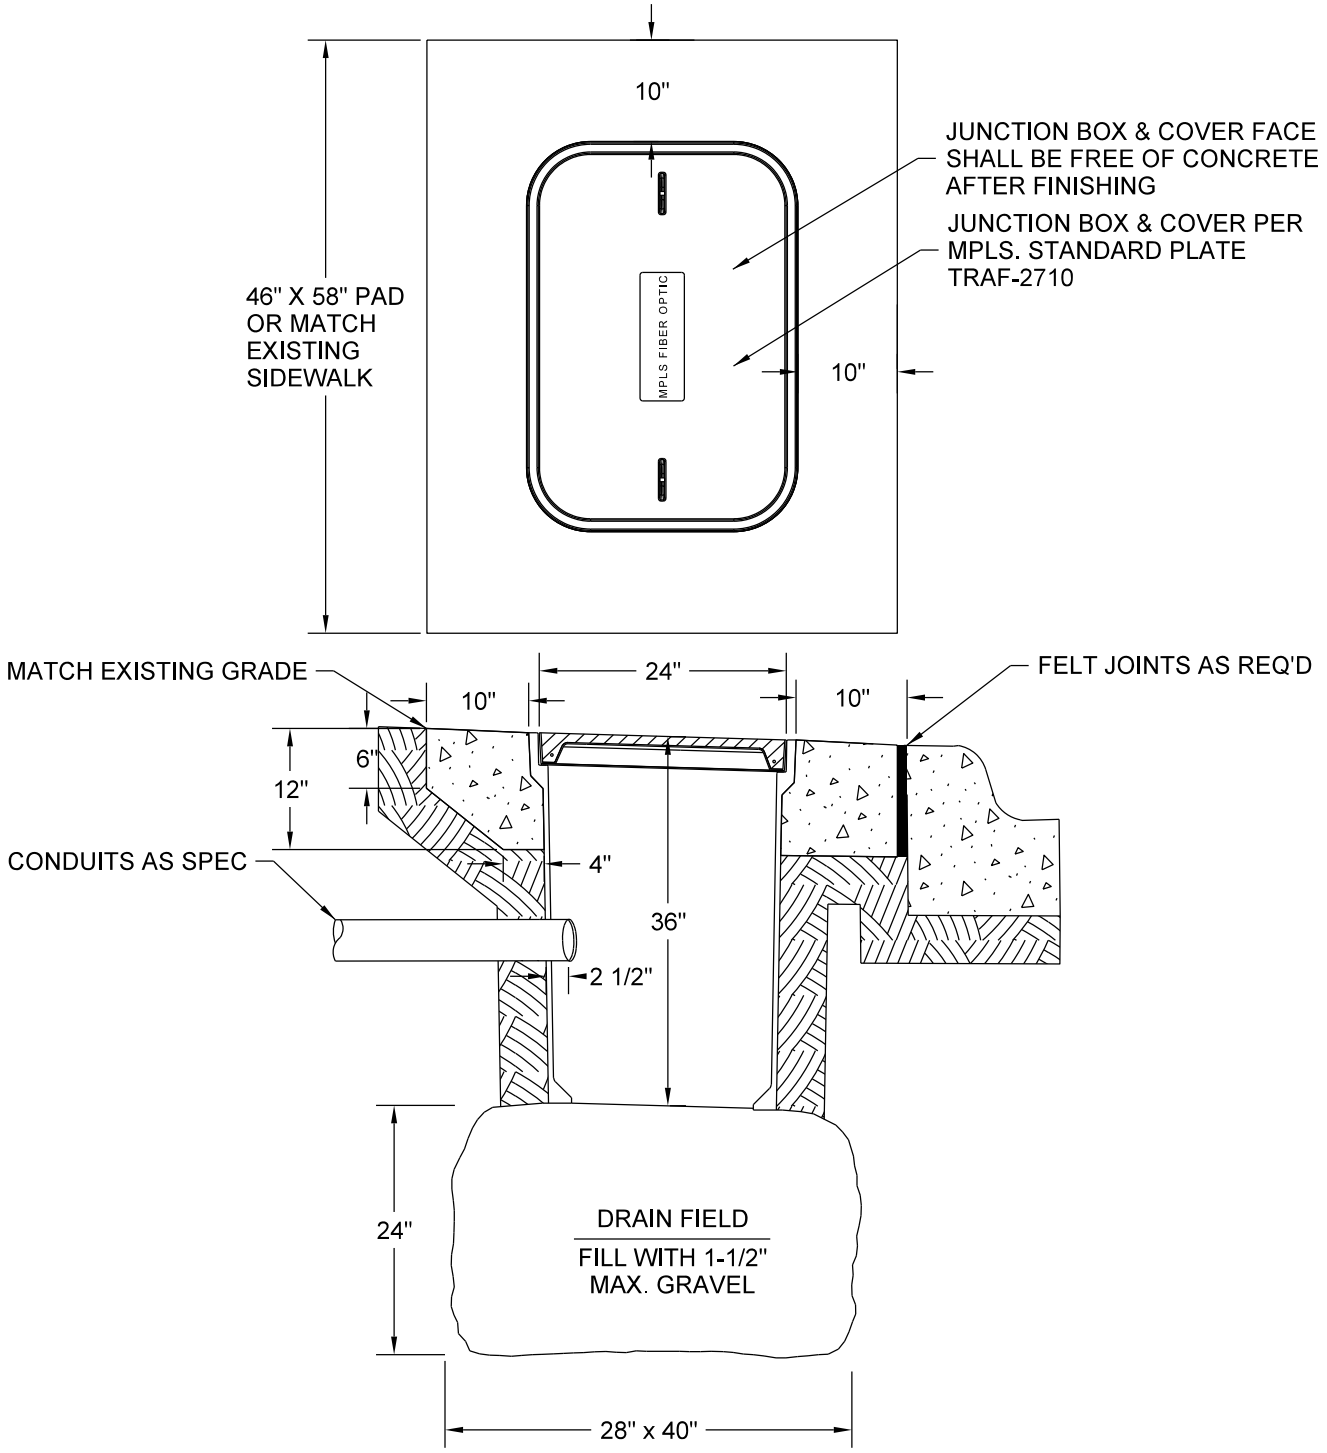

NOTES:
1. INSTALL SO THAT LID AND FRAME ARE FLUSH WITH SURROUNDING SURFACE.

NO SCALE

MINNEAPOLIS DEPARTMENT OF PUBLIC WORKS		HANDHOLE - COMMUNICATION 24" X 36" X 36" - HDPC - FIBER INSTALLATION DETAIL REFERENCE PLATE: TRAF-2710	STANDARD PLATE NO. TRAF-2715-R1
DRAWN: CLK	DATE: 3/1/13		
APPROVED: DRP	DATE: 3/1/13		