Project Context

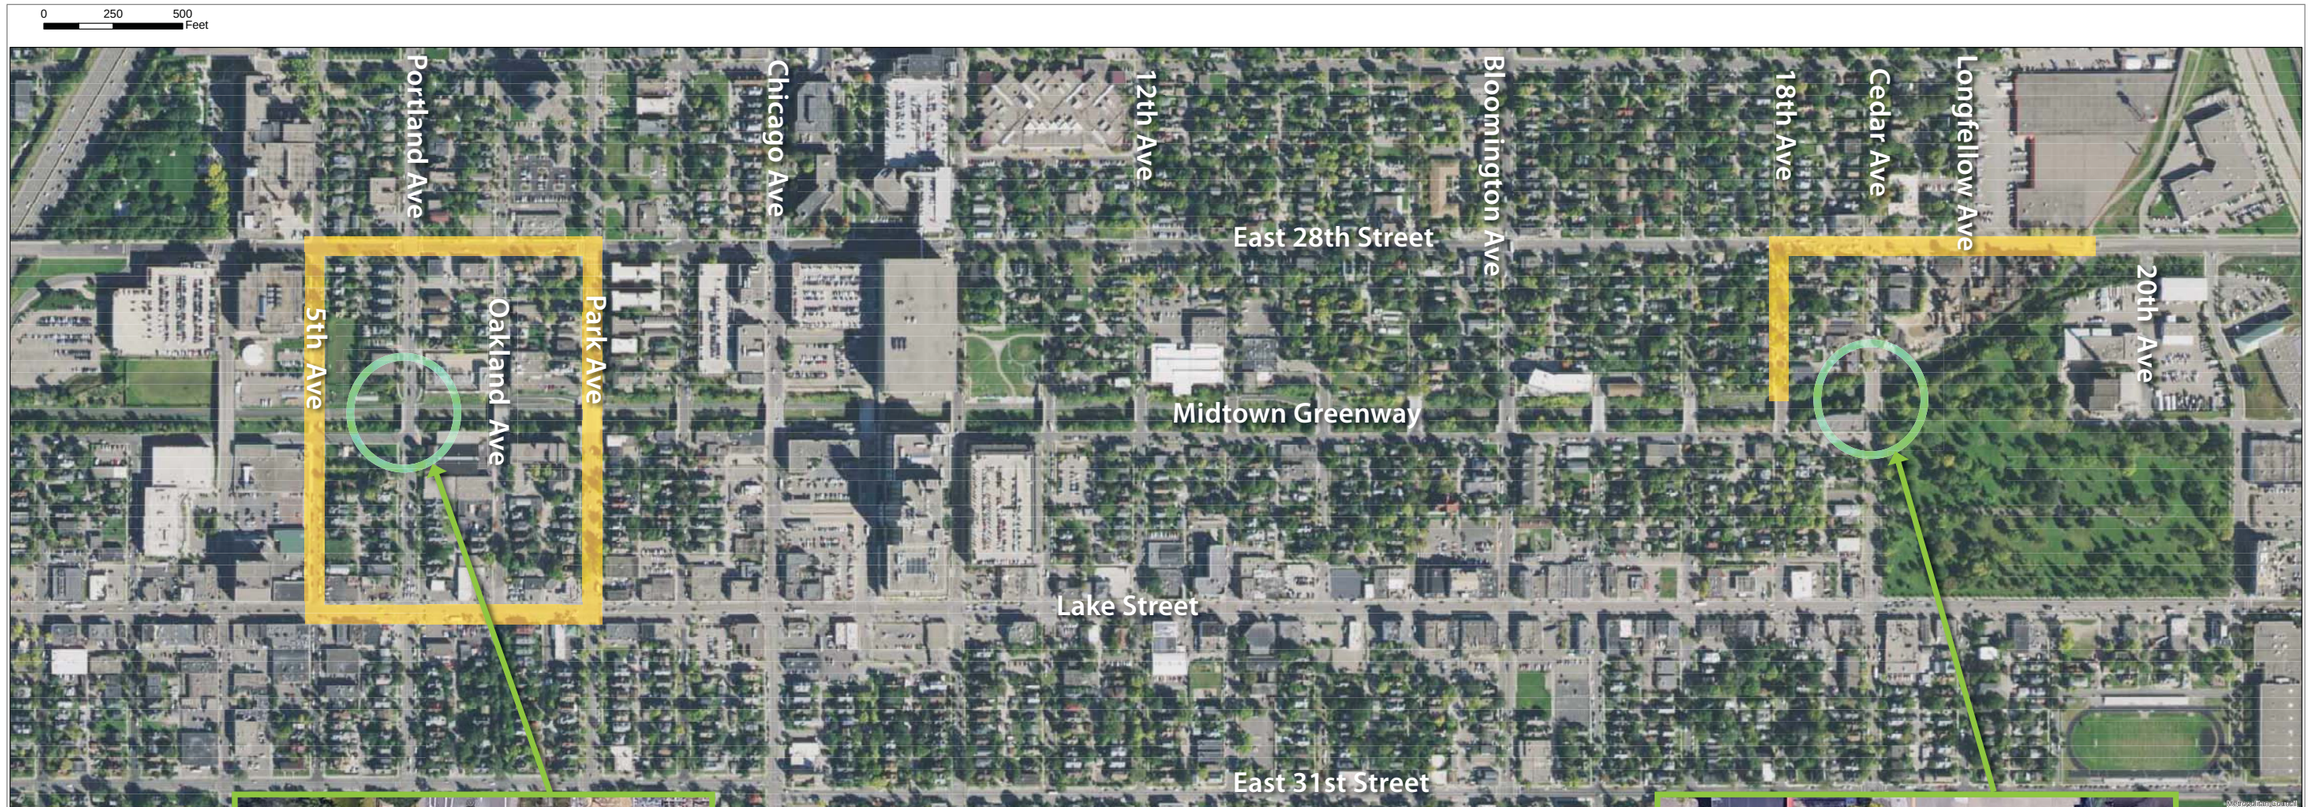

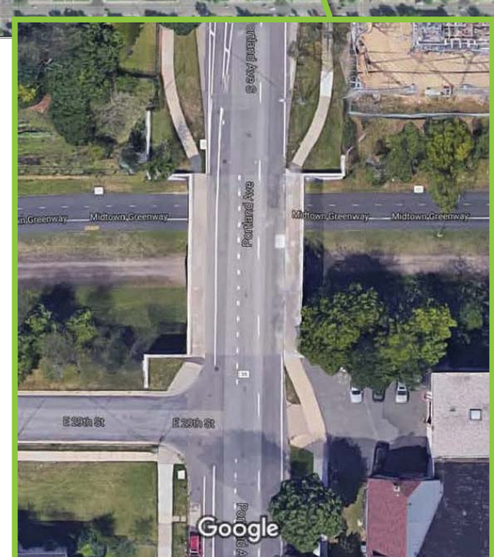

Portland Ave Bridge over Midtown Greenway

Cedar Ave Bridge over Midtown Greenway

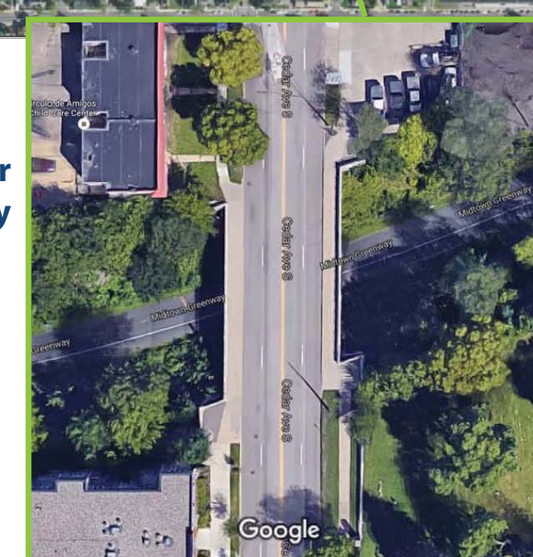

Legend

= Proposed Bicycle Detour

Hennepin SRF Olson & Nesvold Engineers, P.S.C. GEMINI RESEARCH Cultural Resource Consultants

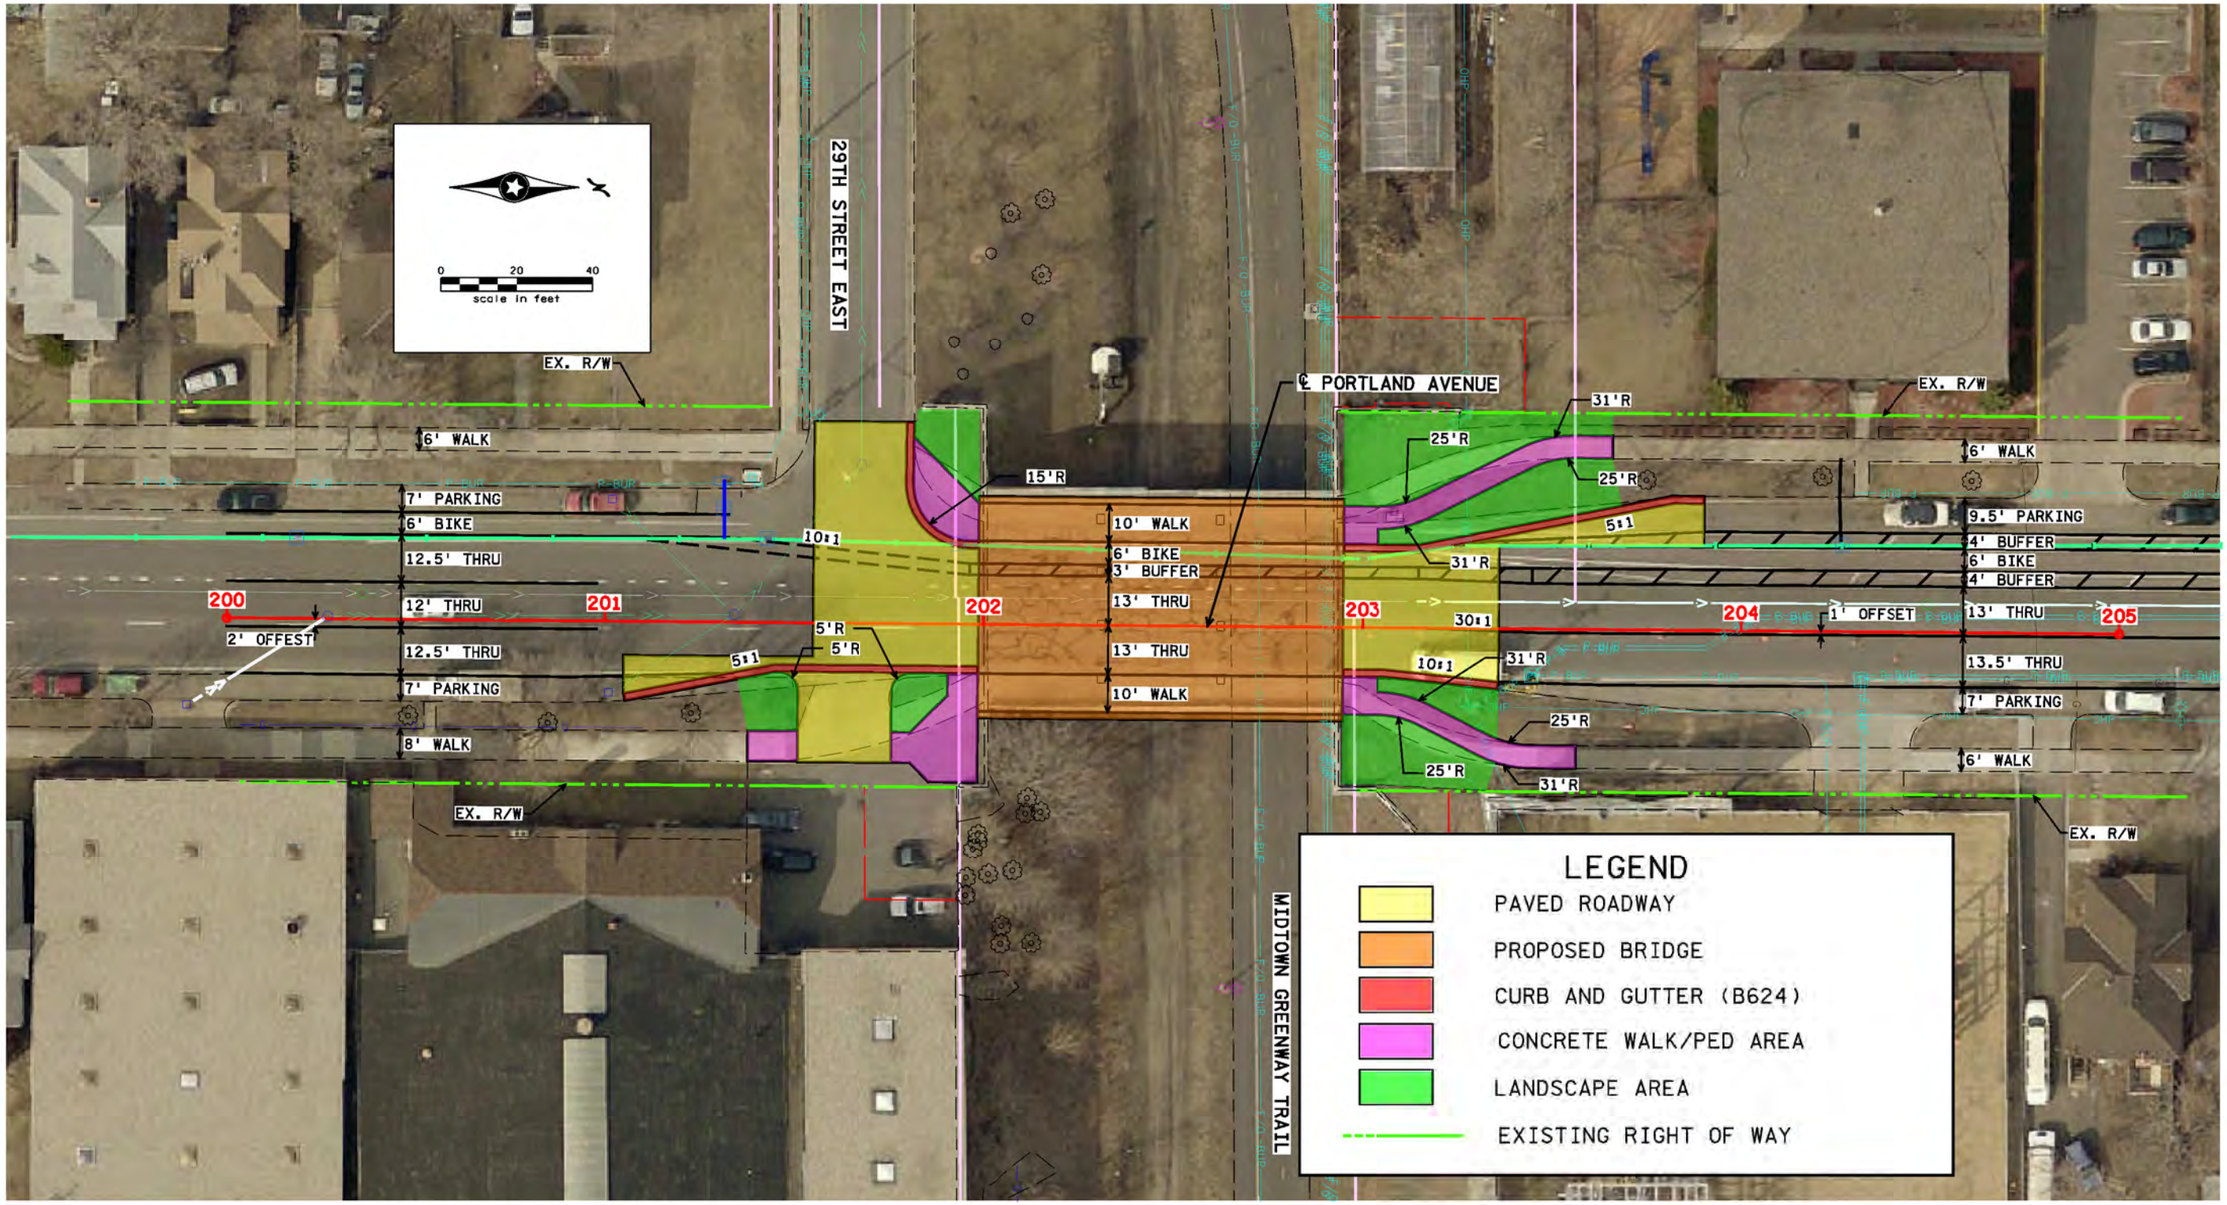

H:\Projects\09000\9323\CAD_BIM\Base\9323_bdrgra.dgn

SRF Consulting Group, Inc.

PORTLAND AVENUE

ROADWAY LAYOUT

MINNEAPOLIS, MN

9323
9/06/16

CEDAR AVENUE